FINISH SCHEDULE

NO.	ROOM TITLE	FLOOR	BASE	WALL TYPE NORTH	WALL TYPE SOUTH	WALL TYPE EAST	WALL TYPE WEST	WALL FINISH NORTH	WALL FINISH SOUTH	WALL FINISH EAST	WALL FINISH WEST	WAINSCOT TYPE	WAINSCOT HEIGHT	CEILING TYPE	CEILING HEIGHT	DOOR FINISH	JAMB FINISH	CASEWORK CABINET	CASEWORK COUNTERTOP	MISCELLANEOUS	NOTES
200	VESTIBULE	CT-1	RWB-1	GYP	GYP	GYP	MAS	P-1	P-1	P-1	–			ACT-1	7'-9"	EXIST	EXIST	–	–		
201	WAITING AREA	LVT-1/3	RWB-1	GYP	GYP	GYP	GYP	P-1	P-1/3	P-1	P-1/3			ACT-1	7'-9"	P-5	P-5	PL-1/2	–	DPA-2,CB-2/3 ON MILLWORK	SEE NOTE: 4. 6, 14 19
202	OMIT																				
203	VISITOR TOILET	CT-1	TB-1	GYP	GYP	GYP	GYP	WT1234	WT1234	WT1234	WT1234			ACT-1	7'-9"	P-5	P-5				SEE NOTE: 5
204	OMIT																				
205	SICK WAITING AREA	LVT-4	RWB-1	GYP	GYP	GYP	GYP	P-1	P-3	P-1	P-1			ACT-1	7'-9"	P-5	P-5	–	–	CB-1	SEE NOTE: 12
206	SHARED RECEPTION	LVT-3	RWB-1	GYP	GYP	GYP	GYP	P-2	P-1	P-1	P-1			GYP.	7'-7"	P-5	P-5	PL-1	SS-1		SEE NOTE: 3,9
207	ADMIN AREA	EXISTING	EXIST.	GYP	GYP	GYP	GYP	EXIST.	EXIST.	EXIST.	EXIST.			EXIST.	EXIST.	P-5	P-5	EXIST.	EXIST.		
208	STAFF LOUNGE	LVT-2	RWB-1	GYP	GYP	GYP	GYP	P-2	P-1	P-1	P-1			ACT-1	7'-9"	P-5	P-5				SEE NOTE: 15
210	TOILET	CT-1	TB-1	GYP	GYP	GYP	GYP	WT1234	WT1234	WT1234	WT1234			ACT-1	7'-9"	P-5	P-5				SEE NOTE: 5
211	STAFF TOILET	CT-1	RWB-1	GYP	GYP	GYP	GYP	P-1	P-1	P-1	P-1			ACT-1	7'-9"	P-5	P-5				SEE NOTE: 5
212	ANTE	CT-1	RWB-1	GYP	GYP	GYP	GYP	P-1	P-1	P-1	P-1			ACT-1	7'-9"	P-5	P-5	–	–		
213	CORRIDOR	LVT-1/3	RWB-1	GYP	GYP	GYP	GYP	P-1	P-1	P-1	P-1			ACT-1	7'-9"	P-5	P-5	–	–		
214	STAIR	EXISTING	EXIST.	GYP	GYP	GYP	GYP	EXIST.	ME	EXIST.	EXIST.			ACT-1	EXIST.	P-5	P-5	–	–		SEE NOTE: 18
215	OFFICE	EXISTING	EXIST.	GYP	GYP	GYP	GYP	EXIST.	EXIST.	EXIST.	EXIST.			EXIST.	EXIST.	EXIST.	EXIST.				
216	OFFICE	EXISTING	EXIST.	GYP	GYP	GYP	GYP	EXIST.	EXIST.	EXIST.	EXIST.			EXIST.	EXIST.	EXIST.	EXIST.				
217	EXAM ROOM #1	LVT-2	RWB-1	GYP	GYP	GYP	GYP	P-1	P-2	P-1	P-1			ACT-1	7'-9"	P-5	P-5	PL-1	SS-1		SEE NOTE: 15
218	SOILED	SV-1	SVB-1	GYP	GYP	GYP	GYP	P-1	P-1	P-1	P-1			ACT-1	7'-9"	P-5	P-5	PL-1	SS-1		
219	CLEAN	SV-1	SVB-1	GYP	GYP	GYP	GYP	P-1	P-1	P-1	P-1			ACT-1	7'-9"	P-5	P-5	PL-1	SS-1		
220	OMIT																				
221	J.C.	VCT-1	RWB-1	GYP	GYP	GYP	GYP	P-1	P-1	P-1	P-1			ACT-1	7'-9"	P-5	P-5	–	–		
222	STAFF TOILET	CT-1	RWB-1	GYP	GYP	GYP	GYP	P-1	P-1	P-1	P-1			ACT-1	7'-9"	P-5	P-5				SEE NOTE: 5
223	OFFICE	EXISTING	EXIST.	GYP	GYP	GYP	GYP	EXIST.	EXIST.	EXIST.	EXIST.			EXIST.	EXIST.	EXIST.	EXIST.				
224	LAB	SV-1	SVB-1	GYP	GYP	GYP	GYP	P-1	P-1	P-1	P-1			ACT-1	7'-9"	P-5	P-5	PL-1	SS-1		
225	PATIENT TOILET	CT-1	TB-1	GYP	GYP	GYP	GYP	WT1234	WT1234	WT1234	WT1234			ACT-1	7'-9"	P-5	P-5				SEE NOTE: 5
226	OFFICE	EXISTING	EXIST.	GYP	GYP	GYP	GYP	EXIST.	EXIST.	EXIST.	EXIST.			EXIST.	EXIST.	EXIST.	EXIST.				
227	OMIT																				
228	CONFERENCE/GROUP ROOM	LVT-2	RWB-1	GYP	GYP	GYP	GYP	P-2	P-1	P-1	P-1			ACT-1	7'-9"	P-5	P-5				
229	OFFICE	LVT-2	RWB-1	GYP	GYP	GYP	GYP	P-1	P-1	P-1	P-1			ACT-1	7'-9"	P-5	P-5				SEE NOTE: 11
230	CORRIDOR	LVT-1/3	RWB-1	GYP	GYP	GYP	GYP	P-1	P-1	P-1	P-3			ACT-1	7'-9"	P-5	P-5	–	–	DPA-1	SEE NOTE: 14, 19
231	OFFICE	EXISTING	EXIST.	GYP	GYP	GYP	GYP	EXIST.	EXIST.	EXIST.	EXIST.			EXIST.	EXIST.	P-5	P-5				
232	OFFICE	EXISTING	EXIST.	GYP	GYP	GYP	GYP	EXIST.	EXIST.	EXIST.	EXIST.			EXIST.	EXIST.	EXIST.	EXIST.				
233	OFFICE	EXISTING	EXIST.	GYP	GYP	GYP	GYP	EXIST.	EXIST.	EXIST.	EXIST.			EXIST.	EXIST.	EXIST.	EXIST.				
234	OFFICE	EXISTING	EXIST.	GYP	GYP	GYP	GYP	EXIST.	EXIST.	EXIST.	EXIST.			EXIST.	EXIST.	EXIST.	EXIST.				
235	OFFICE	EXISTING	EXIST.	GYP	GYP	GYP	GYP	EXIST.	EXIST.	EXIST.	EXIST.			EXIST.	EXIST.	EXIST.	EXIST.				
236	OFFICE	EXISTING	EXIST.	GYP	GYP	GYP	GYP	EXIST.	EXIST.	EXIST.	EXIST.			EXIST.	EXIST.	EXIST.	EXIST.				
237	OFFICE	EXISTING	EXIST.	GYP	GYP	GYP	GYP	EXIST.	EXIST.	EXIST.	EXIST.			EXIST.	EXIST.	EXIST.	EXIST.				
238	OFFICE	EXISTING	EXIST.	GYP	GYP	GYP	GYP	EXIST.	EXIST.	EXIST.	EXIST.			EXIST.	EXIST.	EXIST.	EXIST.				
239	OFFICE	EXISTING	EXIST.	GYP	GYP	GYP	GYP	EXIST.	EXIST.	EXIST.	EXIST.			EXIST.	EXIST.	EXIST.	EXIST.				
240	OFFICE	EXISTING	EXIST.	GYP	GYP	GYP	GYP	EXIST.	EXIST.	EXIST.	EXIST.			EXIST.	EXIST.	EXIST.	EXIST.				
241	OFFICE	EXISTING	EXIST.	GYP	GYP	GYP	GYP	EXIST.	EXIST.	EXIST.	EXIST.			EXIST.	EXIST.	EXIST.	EXIST.				
242	OFFICE	EXISTING	EXIST.	GYP	GYP	GYP	GYP	EXIST.	EXIST.	EXIST.	EXIST.			EXIST.	EXIST.	EXIST.	EXIST.				
243	OFFICE	EXISTING	EXIST.	GYP	GYP	GYP	GYP	EXIST.	EXIST.	EXIST.	EXIST.			EXIST.	EXIST.	EXIST.	EXIST.				
244	OFFICE	EXISTING	EXIST.	GYP	GYP	GYP	GYP	EXIST.	EXIST.	EXIST.	EXIST.			EXIST.	EXIST.	EXIST.	EXIST.				
245	IT CLOSET	EXISTING	EXIST.	GYP	GYP	GYP	GYP	EXIST.	EXIST.	EXIST.	EXIST.			EXIST.	EXIST.	EXIST.	EXIST.				
246	OFFICE	EXISTING	EXIST.	GYP	GYP	GYP	GYP	EXIST.	EXIST.	EXIST.	EXIST.			EXIST.	EXIST.	EXIST.	EXIST.				
247	OFFICE	EXISTING	EXIST.	GYP	GYP	GYP	GYP	EXIST.	EXIST.	EXIST.	EXIST.			EXIST.	EXIST.	EXIST.	EXIST.				
248	OFFICE	EXISTING	EXIST.	GYP	GYP	GYP	GYP	EXIST.	EXIST.	EXIST.	EXIST.			EXIST.	EXIST.	EXIST.	EXIST.				
249	CARE MANAGER	EXISTING	EXIST.	GYP	GYP	GYP	GYP	EXIST.	EXIST.	EXIST.	EXIST.			EXIST.	EXIST.	EXIST.	EXIST.				
250	CORRIDOR	EXISTING	EXIST.	GYP	GYP	GYP	GYP	EXIST.	EXIST.	EXIST.	EXIST.	–	–	EXIST.	EXIST.	EXIST.	EXIST.	–	–		
251	SUPPLY CLOSET	VCT-1	RWB-1	GYP	GYP	GYP	GYP	P-1	P-1	P-1	P-1	–	–	ACT-1	7'-9"	P-5	P-5	–	–		

NOTE

ACT 1 / 2
SUSPENDED ACOUSTICAL TILE CEILING WILL HAVE A FLAME SPREAD INDEX OF 25 OR LESS AND A SMOKE DEVELOPED INDEX OF 30 OR LESS.

RFT
RESILIENT FLOOR TILE IS A CLASS '1' WITH A RADIANT FLUX OF 0.45 WATTS/ CM 2

RWB
RUBBER WALL BASE IS A CLASS '1'

PL
PLASTIC LAMINATE TO BE CLASS 'B' WITH A FLAME SPREAD INDEX OF 60 AND A SMOKE DEVELOPED INDEX OF 105

ABBREVIATIONS

AT –	ACCENT TILE	P –	PAINT
ACT1 –	ACOUSTICAL CEILING TILE	PL –	PLASTIC LAMINATE
BG –	BUMPER GUARD	RFT –	RESILIENT FLOOR TILE
CMT –	CERAMIC MOSAIC TILE	RWB –	RUBBER WALL BASE
CONC. –	CONCRETE	SS –	SOLID SURFACE MATERIAL
CP –	CEILING PAINT	ST –	STAIN
CPT –	CARPET	STLST –	STAINLESS STEEL
CG –	CORNER GUARD	SV –	SHEET VINYL
CR –	CRASH RAIL	SVCB –	SHEET VINYL COVE BASE
EP –	EPOXY PAINT	TWB –	TILE WALL BASE
EX –	EXISTING	VCT –	VINYL COMPOSITION TILE
GWT –	GLAZED WALL TILE	VET –	VINYL ENHANCED TILE
GYP. –	GYPSUM BOARD	VWC –	VINYL WALLCOVERING
HR –	HANDRAIL	RWB –	RUBBER WALL BASE
IB –	INTEGRAL BASE	WP –	WALL PROTECTION
ME –	MATCH EXISTING	WT –	WALL TILE

FINISH NOTES

NOTE 1: ALL FINISHES TO BE CLASS 'A' FIRE RATED.
NOTE 2: REFER TO REFLECTED CEILING PLAN.
NOTE 3: REFER TO ENLARGED MILLWORK DRAWINGS.
NOTE 4: REFER TO FLOOR PATTERN AND WALL FINISH PLAN.
NOTE 5: REFER TO ENLARGED TOILET PLANS DRAWING.
NOTE 6: REFER TO INTERIOR ELEVATIONS AND MILLWORK DRAWINGS.
NOTE 7: REFER TO FURNITURE AND EQUIPMENT PLAN
NOTE 8: PAINT GYP BOARD CEILINGS AT STAIR ALCOVE FLAT WHITE
NOTE 9: SEE ELEVATIONS FOR SOFFIT PAINT COLORS
NOTE 10: SEE FLOOR FINISH PLAN FOR WALL COVERING ACCENT LOCATIONS.
NOTE 11: PAINT BI-FOLD DOORS AND TRANSOME TRIM IN ROOM 229 SEMI-GLOSS WHITE
NOTE 12: PAINT SOFFIT IN AREA #205 P-3
NOTE 13: PAINT ELEVATOR DOORS P-3
NOTE 14: GC TO INCLUDE THE COST OF 2 STRIKE OFFS FOR DIGITAL IMAGE APPROVALS. CONTACT VANESSA ANDERSON – VANESSA@SURFACE MATERIALS.COM FOR ADDITIONAL INFORMATION & DIGITAL IMAGE SPECIFICATION
NOTE 15: REPLACE WINDOW SILLS WITH SOLID SURFACE MATERIAL SS-1
NOTE 16: PAINT SOFFIT AT RECEPTION P-2
NOTE 17: DPA-1 & DPA-2 TO BE ADHERED DIRECTLY TO WALL
NOTE 18: MATCH EXISTING PAINT AND VCT FLOOR AT AREA OF REFUGE IN STAIR 214.
NOTE 19: LINK TO DIGITAL IMAGE:
HTTPS://WWW.ISTOCKPHOTO.COM/PHOTO/UNDERWATER-SCENE-WITH-REEF-AND-TROPICAL-FISH-GM671796532-122989757

FLOORS

LVT-1 LUXURY VINYL TILE
MANUF: MANNINGTON
PRODUCT: STRIDE
COLOR: #C138 COTTONTAIL
SIZE: 6"x36"

LVT-2 LUXURY VINYL TILE
MANUF: ALLIED TILE
PRODUCT: PARAMOUNT WOODGRAINS
COLOR: #AW34 SALEM
2.5 MM
SIZE: 7"x48"

LVT-3 LUXURY VINYL TILE
MANUF: MANNINGTON
PRODUCT: STRIDE
COLOR: #C129 ISLAND BLUE (BLUE)
SIZE: 6"x36"

LVT-4 LUXURY VINYL TILE
MANUF: MANNINGTON
PRODUCT: STRIDE
COLOR: #C127 SQUAWK BOX (TEAL)
SIZE: 6"x36"

CT-1 CERAMIC TILE
MANUF: DALTILE
PRODUCT: VOLUME 1.0
COLOR: REVERB ASH VL74
SIZE: 12"x24"

VCT-1 VINYL COMPOSITE TILE
MANUF: TARKETT
PRODUCT: VCT II
COLOR: WINTER STORM #530
SIZE: 12"x12"

SV-1 SHEET VINYL
MANUF: MANNINGTON
PRODUCT: BIOSPEC ARMOR
COLOR: #OR113 GOLDEN HARVEST
SIZE: 6' W/HEAT WELD COORD. SEAMS

BASES

RWB-1 RUBBER BASE (DC STANDARD)
MANUF: JOHNSONITE
STYLE: TYPE TP GROUP 1 STANDARD
COLOR: #69 STERLING SILVER CG
SIZE: 4" H

RWB-2 OMIT

SVB-1 INTEGRAL COVE BASE
MANUF: ARMSTRONG
COLOR: SAFETY ZONE SHEET #5A291
SIZE: 4" INTEGRAL COVE

TB-1 TILE BASE
MANUF: DALTILE
STYLE: S3619TN
COLOR: 049 OCEAN BLUE
SIZE: 6" H

WALLS

P-1 FIELD PAINT
MANUF: BENJAMIN MOORE
FINISH: EGGSHELL LOW VOC
COLOR: 1478 HORIZON

P-2 ACCENT PAINT
MANUF: BENJAMIN MOORE
FINISH: FLAT LOW VOC
COLOR: 2055-40 BAHAMAN SEA BLUE (TEAL)

P-3 ACCENT PAINT
MANUF: BENJAMIN MOORE
FINISH: FLAT LOW VOC
COLOR: 797 ATHENS BLUE (BLUE)

P-4 OMIT

P-5 TRIM PAINT DOORS AND FRAMES
MANUF: SHERWIN WILLIAMS
FINISH: SEMI-GLOSS
COLOR: SW7650 ELLIE GRAY

P-6 OMIT

WT-1 PORCELAIN WALL TILE
MANUF: DALTILE
STYLE: COLOR WHEEL CLASSIC
COLOR: 0790 MATTE ARCTIC WHITE
SIZE: 6"x6"

WT-2 PORCELAIN WALL TILE
MANUF: DALTILE
STYLE: COLOR WHEEL CLASSICS
COLOR: 1049 OCEAN BLUE
SIZE: 6"x6"
NOTE: RANDOM INSTALLATION 5%

WT-3 PORCELAIN WALL TILE
MANUF: DALTILE
STYLE: COLOR WHEEL CLASSICS
COLOR: 1174 SEA BREEZE
SIZE: 6"x6"
NOTE: RANDOM INSTALLATION 5%

WT-4 PORCELAIN WALL TILE
MANUF: AMERICAN OLEAN
STYLE: MODERN DIMENSIONS; WAVE
COLOR: 025 ARCTIC WHITE
SIZE: 4"X 12"

CEILINGS

ACT-1 ACOUSTICAL CEILING TILE
MANUF: ARMSTRONG WORLD INDUSTRIES
STYLE: CORTEGA #770 SQUARE LAY IN
SIZE: 24"x24"x5/8"
GRID: WHITE 15/16" PRELUDE

P-5 PAINT
MANUF: BENJAMIN MOORE
STYLE: ZERO VOC
FINISH: FLAT
COLOR: WHITE
NOTE: GYP. CEILINGS, U.N.O.

SURFACES

PL-1 PLASTIC LAMINATE
MANUF: WILSONART
COLOR: BEIGEWOOD 7850-60
FINISH: MATTE FINISH

SS-1 SOLID SURFACE
MANUF: CORIAN
STYLE: PRIVATE COLLECTION
COLOR: VENARO WHITE
FINISH:

PL-2 PLASTIC LAMINATE
MANUF: WILSONART
COLOR: OCEAN D502K-18
FINISH: LINERTY FINISH

MISC.

DPA-1 DIGITALLY PRINTED ART
MANUF: SURFACE MATERITALS
STYLE: DIGITAL IMAGE ON 4
ATI-060 POLY PANELS 24" X 36"
COLOR: SEE NOTE #14
FINISH: WITH MIRRORFLEX J-TRIM
BRUSHED ALUMINUM #CBS5001

DPA-2 DIGITALLY PRINTED ART
MANUF: SURFACE MATERITALS
STYLE: DIGITAL IMAGE ON 3
ATI-060 POLY PANELS 24" X 36"
COLOR: SEE NOTE #14
FINISH: WITH MIRRORFLEX J-TRIM
BRUSHED ALUMINUM #CBS5001

WS-1 WINDOW TREATMENT-ROLLER SHADE
MANUF: PEIFFER SHEER WEAVE
STYLE: SERIES 4600 3% OPEN
FINISH: ECRU Q59

CB-1 COLORING BOARD
MANUF: ALTRO
STYLE: WHITEROCK WHITE BOARD
IMAGINATION WALL WITH Z-CLIPS
COLOR: OCEAN LIFE 3'X4'
CONTACT: RMAZUR@SSTFLOOR.COM

CB-2 COLORING BOARD
MANUF: ALTRO
STYLE: WHITEROCK WHITE BOARD
IMAGINATION WALL WITH 2-CLIPS
COLOR: OCEAN LIFE 2'X3'
CONTACT: RMAZUR@SSTFLOOR.COM

CB-3 COLORING BOARD
MANUF: ALTRO
STYLE: WHITEROCK WHITE BOARD
IMAGINATION WALL WITH 2-CLIPS
COLOR: PIRATES 2'X3'
CONTACT: RMAZUR@SSTFLOOR.COM

TR-1 TRIM FOR CB-1
MANUF: ALTRO
STYLE: WHITEROCK START EDGE TRIM
#G-833/25
COLOR: WHITE
SIZE: 1/2"

S-1 ROOM SIGNAGE
MANUF: TAKEFORM
STYLE: VIVID
COLOR: MATCH SW7650 ELLIE GRAY
CONTACT: RED@TAKEFORM.NET
ROOM NAMES AND NUMBERS BY OWNER

Stantec

Stantec Consulting Services Inc.
100 Motor Parkway, Suite 420
Hauppauge, N.Y. 11788-4008
Tel. 631.424.8600
www.stantec.com

Copyright Reserved
The Contractor shall verify and be responsible for all dimensions. DO NOT scale the drawing - any errors or omissions shall be reported to Stantec without delay.
The Copyrights to all designs and drawings are the property of Stantec. Reproduction or use for any purpose other than that authorized by Stantec is forbidden.

Consultants

BOHLER
2929 Expressway Drive North
Hauppauge, NY 11749
Phone: (631) 738-1200
Fax: (631) 285-6464
www.BohlerEngineering.com

Exceeding Your Expectations
Lizardos
Mechanical & Electrical Engineering
200 Old Country Road, Suite 670
Mineola, NY 11501
Phone: (516) 484-1020
Fax: (516) 484-0926
www.leapc.com

Key Plan

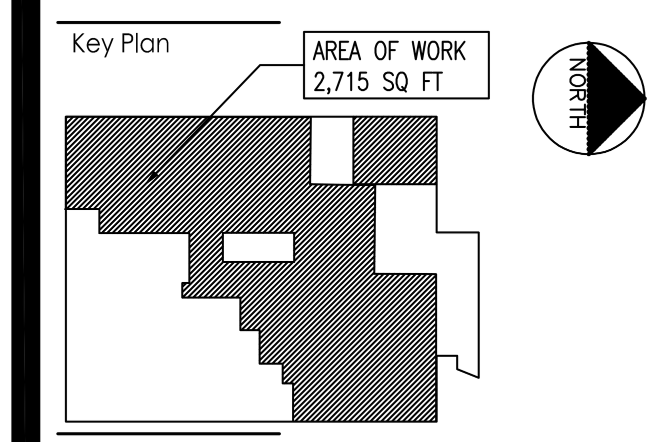

Notes

Revision | By | Appd. | YY.MM.DD

Issued	By	Appd.	YY.MM.DD
DOB FILING	GM	BD	23.10.16
OMEGA ENVIRONMENTAL SERVICES	GM	BD	23.05.01
OMH FILING	GM	BD	22.12.09

File Name: 00004B_A-002 - Finish Schedule.dwg
Dwn. | Chkd. | Dsgn. | YY.MM.DD

Permit-Seal

Client/Project
RICHMOND UNIVERSITY MEDICAL CENTER
TRANSFORMATION GRANT

669 CASTLETON AVE, STATEN ISLAND, NY
SECOND FLOOR PROPOSED RENOVATION

Title
SECOND FLOOR
FINISH SCHEDULE & LEGEND

Project No. 225300004
Scale AS NOTED

Drawing No. A-002.00
Sheet 5 of 22
Revision

U:\225300004\architecture\design\drawing\669\00004B_A-002 - Finish Schedule.dwg
2024/04/29 9:20 AM By: Masullo, Gina

ORIGINAL SHEET - ARCH D